Anexure A lot plan

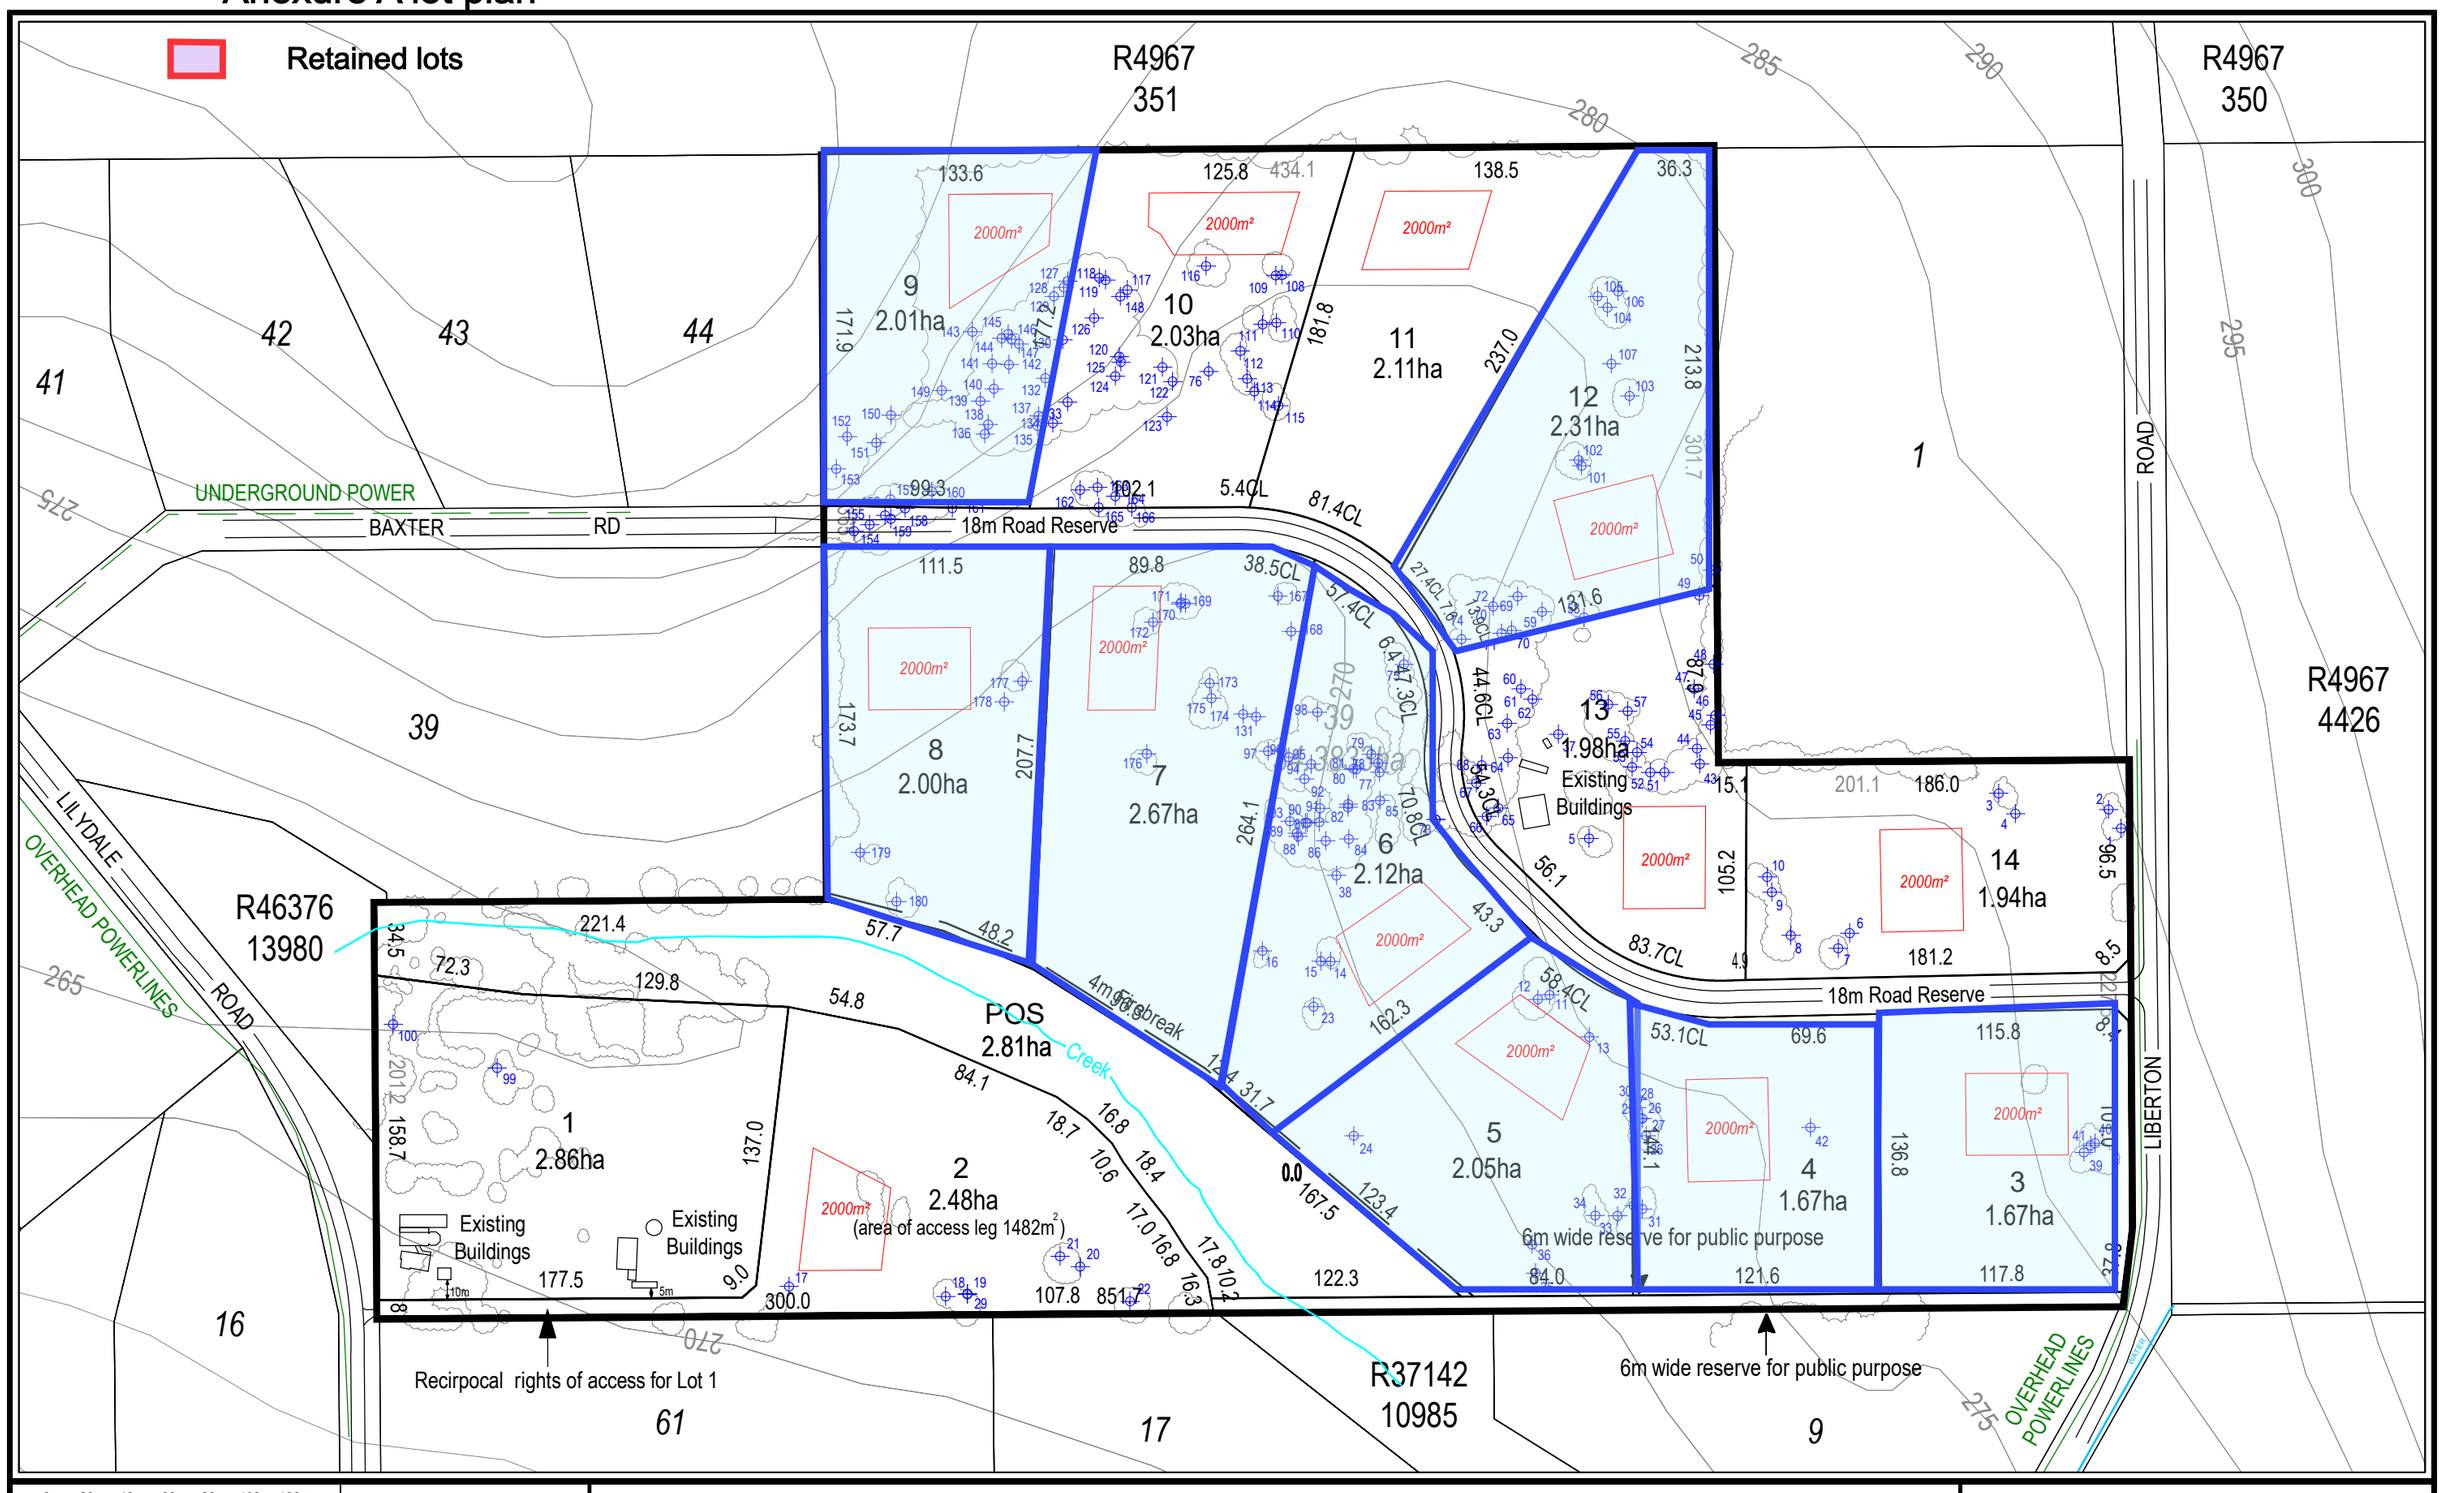

0 20 40 60 80 100 120m

SCALE 1:3000
ORIGINAL PLAN SIZE: A3

NORTH

STATEWEST PLANNING

Statewest Planning
Midland House
69 Great Northern Highway, Midland
PO Box 1377, Midland WA 6936
t. 9274 1363 m. 0418 932 792
e. simon.ohara@statewestplanning.com.au

LEGEND:

SUBJECT LAND..... POTENTIAL HABITAT TREES..... BUILDING ENVELOPES.....

NOTE:
1. Areas and dimensions are subject to survey.
2. All potential habitat trees in close proximity to the building envelope will be subject to survey.

DATE: 14.12.2023

PROPOSED GREEN TITLE SUBDIVISON

LOT 39 (No. 1470) LILYDALE ROAD
CHIDLOW
Shire of Mundaring